FilmL.A., Inc.
6255 W Sunset Blvd, 12th Floor
Hollywood, CA 90028
t: (213)977-8600 - f: (213)977-8601
www.filmla.com

Summary Information

Permit No: F00140948-A **Type of Permit:** FILMING **Release Date:** 08/08/2018

Production Company WARNER BROS TELEVISION PRODUCTION

Insured Company Name WARNER BROS TELEVISION PRODUCTION

Contact Phone No. 1 818-954-4833
Contact Phone No. 2
Fax 818-954-4904
Address 4000 WARNER BLVD
BURBANK, California 91522

Production Title LETHAL WEAPON

Type of Production TV Drama

Producer Marc Alpert

Director Claudia Yarmy

1st AD Jeff Schwartz

Production Manager Mark Bashaar

FilmL.A. Coordinator Naomi Kajiyama

Location Manager Timothy Hillman
Primary Phone Mobile - 213-712-1637
Secondary Phone Office - 818-954-3077

Location Assistant Mona Nash Boelter
Primary Phone Mobile - 818-415-8383
Secondary Phone

Fees

Posting 300	$69.00
Posting Max	$483.00
FILMLA NON-REFUNDABLE FILM PERMIT RIDER FEE	$109.00
LA CITY FIRE SAFETY OFFICER	$5,865.00

Total Permit Fee $6,526.00

Number of Locations 1

NOT A PERMIT

FilmL.A., Inc.
6255 W Sunset Blvd, 12th Floor
Hollywood, CA 90028
t: (213)977-8600 - f: (213)977-8601
www.filmla.com

Summary Information — Location

Permit Number	F00140948-A	**Location Manager**	Timothy Hillman
Production Company	WARNER BROS TELEVISION PRODUCT...	Primary Phone	Mobile - 213-712-1637
Insured Company	WARNER BROS TELEVISION PRODUCT...	Secondary Phone	Office - 818-954-3077
Production Title	LETHAL WEAPON		

Location Address 2701 Wilshire Blvd, Los Angeles, CA, 90057

Location Name HEARTS OF LA SCHOOL

Location Type School

Film Dates 8/9/2018 - 8/9/2018 05:00 - 22:00 1 day

Strike Dates 8/10/2018 - 8/10/2018 07:00 - 19:00

Open or Closed to the Public Open

Generic Conditions

*Certain service and personnel fees required by jurisdictional agencies are not collected by FilmL.A. Any such fees must be paid directly to the appropriate agency, and a separate invoice will be provided to the permittee.
*LAFD UFSO: Company must contact FilmL.A. for extension of the Uniformed Fire Safety Officers' hours. During normal business hours, UFSO must also inform the LAFD Film desk of the extension.
All travel lanes and bike lanes shall be closed per the WATCH manual.
Community Survey Obtained
May not interfere with adjacent traffic lanes or adjacent bike lane
Must Maintain 5' Clearance on Sidewalks/Walkways
Must maintain local/emergency access
No cast or crew parking on area streets
Notify LAPD Rampart Division (213) 484-3400 and comm. (213) 978-6552 1/2 hour prior to any gunfire, brandishing weapons, special effects or simulated emergency or criminal activity.
Number of uniformed officers listed on the permit is a minimum requirement. Permittee remains responsible for deploying a sufficient number of uniformed officers to provide traffic and crowd control to ensure the safety of the film crew and the public.
Traffic control must be done in accordance w/MUTCD
Uniformed officers shall have a copy of the film permit in their possession and are required to confirm that all traffic control signage devices are in place.

Please see attached documents

WB.Lethal.140948.WilshireNSLafayetteESRampartWS.pdf
WB.Lethal.140948.WilshireNSPlus1LafayetteESRampartFull.pdf
WB.Lethal.140948.Sfx.pdf

NOT A PERMIT

FilmL.A., Inc.
6255 W Sunset Blvd, 12th Floor
Hollywood, CA 90028
t: (213)977-8600 - f: (213)977-8601
www.filmla.com

Summary Information — Location

Permit Number	F00140948-A	**Location Manager**	Timothy Hillman
Production Company	WARNER BROS TELEVISION PRODUCT...	Primary Phone	Mobile - 213-712-1637
Insured Company	WARNER BROS TELEVISION PRODUCT...	Secondary Phone	Office - 818-954-3077
Production Title	LETHAL WEAPON		

Equipment on Location

Type	Quantity
5 or 10 ton trucks	4
Cast/Crew vehicles	95
Catering Truck	2
Condors	2
Cranes	1
Cube Trucks	2
Generator	2
Honey Wagons	1
Picture vehicles	8
Portable restrooms	2
Scissor Lifts	2
Semi Trucks	6
Stakebed Trucks	6
Trailers	6
Vans	6

Personnel on Location

Type	Quantity
Cast	6
Crew	85
Extras	8
LA City UFSO assigned	43191
Off-Duty/Retired LAPD Officer(s)	4

Filming Activities Brandishing weapons; Camera on sticks; Drive ups & away; Emergency vehicles with flashing lights; Equipment on property; Equipment on sidewalk, in curb lane & across street; Handheld equipment; Interior and exterior dialogue; Intermittent pedestrian control; Intermittent traffic control - 2 minute standard (except 0700-0900 hrs & 1500-1900 hrs); Stunt man climbing exterior balconies;

Special Effects: F/X Permit # 27013

Type	No. Times Per Day	No. Takes Per Take
Smoke effects	6 - 10	1
Squibs	6 - 10	2 - 5

Description of F/X Scene: Door explosion (interior)
UFSO required for sfx per Insp Morel

Jurisdiction **Political:** Los Angeles City - Council District 01 **Police:** Los Angeles Police Department **Fire:** Los Angeles City

Thomas Guide **Page:** 634 **Grid:** B2

NOT A PERMIT

FilmL.A., Inc.
6255 W Sunset Blvd, 12th Floor
Hollywood, CA 90028
t: (213)977-8600 - f: (213)977-8601
www.filmla.com

Summary Information — Location

Permit Number	F00140948-A	**Location Manager**	Timothy Hillman
Production Company	WARNER BROS TELEVISION PRODUCT...	Primary Phone	Mobile - 213-712-1637
Insured Company	WARNER BROS TELEVISION PRODUCT...	Secondary Phone	Office - 818-954-3077
Production Title	LETHAL WEAPON		

Coordinator Note No interference with construction activity

Coordinator Note Additional notification fee due for added posting on 8/6

Coordinator Note 3 UFSOs required 8/9 0500-2200 hrs
1 UFSO required 8/10 0700-1900 hrs

Coordinator Note Rider A obtains community surveys; releases posting/closures/film and strike dates; collects UFSO and posting fees [approvals obtained on(LOC:469977) 2701 Wilshire Blvd, Los Angeles, CA, 90057]

Parking

Base Camp	PARK PLAZA	**Crew Parking**	611 S Carondelet St,
Location Type :	HOTEL	Location Type :	Los Angeles, CA,
Other Location	607 S Park View St, Los Angeles, CA, 90057	Other Location	90057

Posting "No Parking" signs B/S WILSHIRE BLVD, S. LAFAYETTE PARK PL TO S. RAMPART BLVD
E/S S. LAFAYETTE PARK PL, WILSHIRE BLVD TO 6TH STREET
B/S S. RAMPART BLVD, WILSHIRE BLVD TO 6TH STREET

Approximate Footage more than 1800 **Log Number** 211345

Date(s) 8/9/2018 to 8/9/2018 **Time(s)** 05:00 to 22:00

Posting "No Parking" signs E/S S. CARONDELET ST, FROM 6TH STREET - 200' SOUTH

Approximate Footage 0 - 300 **Log Number** 211486

Date(s) 8/9/2018 to 8/9/2018 **Time(s)** 05:00 to 22:00

Lane / Full Closure N/S CURB LANE PLUS ONE WILSHIRE BLVD, S. LAFAYETTE PARK PL TO S. RAMPART BL

Approximate Footage 901 - 1200

Date(s) 8/9/2018 to 8/9/2018 **Time(s)** 05:00 to 07:00

Lane / Full Closure FULL CLOSURE OF S. RAMPART BLVD, WILSHIRE BLVD TO 6TH STREET

NOT A PERMIT

FilmL.A., Inc.
6255 W Sunset Blvd, 12th Floor
Hollywood, CA 90028
t: (213)977-8600 - f: (213)977-8601
www.filmla.com

Summary Information — Location

Permit Number	F00140948-A	**Location Manager**	Timothy Hillman
Production Company	WARNER BROS TELEVISION PRODUCT...	Primary Phone	Mobile - 213-712-1637
Insured Company	WARNER BROS TELEVISION PRODUCT...	Secondary Phone	Office - 818-954-3077
Production Title	LETHAL WEAPON		

Approximate Footage 0 - 300

Date(s) 8/9/2018 to 8/9/2018 **Time(s)** 05:00 to 22:00

Lane / Full Closure N/S CURB LANE PLUS ONE WILSHIRE BLVD, S. LAFAYETTE PARK PL TO S. RAMPART BL

Approximate Footage 0 - 300

Date(s) 8/9/2018 to 8/9/2018 **Time(s)** 09:00 to 16:00

Lane / Full Closure N/S CURB LANE PLUS ONE WILSHIRE BLVD, S. LAFAYETTE PARK PL TO S. RAMPART BL

Approximate Footage 0 - 300

Date(s) 8/9/2018 to 8/9/2018 **Time(s)** 19:00 to 22:00

NOT A PERMIT

Permit #EQ0140948-A

W20-1 W20-5 W1-6 (L) C30(CA) R3-7

TRAFFIC SIGNAL

TRAFFIC CONE

TYPE I W/ SIGN

HIGH LEVEL WARNING DEVICE

FLASHING ARROW SIGN (FAS)

ALL TRAFFIC CONTROL WILL BE INSTALLED TO MEET OR EXCEED THE LATEST CA-MUTCD MINIMUM REQUIREMENTS

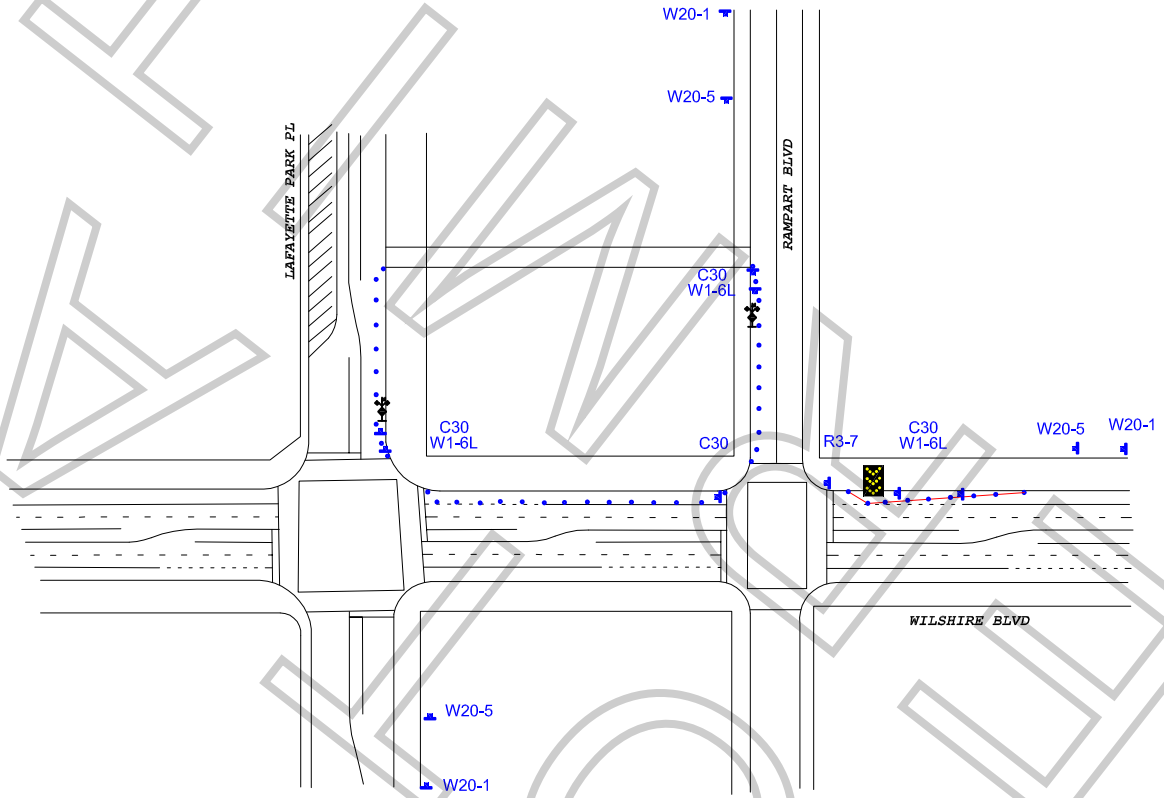

WORK ZONE TRAFFIC CONTROL PLAN
GENERAL NOTES

1. DATE/TIME: 8-8-18 TO 8-10-18 FROM 07:00 HOURS TO 22:00 HOURS.

2. ALL SIGNING, STRIPING, AND TRAFFIC CONTROL DEVICES SHALL CONFORM TO THE (CURRENT) STATE OF CALIFORNIA DEPARTMENT OF TRANSPORTATION (CALTRANS) STANDARD PLANS AND STANDARD SPECIFICATIONS, CALIFORNIA MUTCD, AND ANY ADDENDUMS THERETO, AND AS SHOWN ON THESE PLANS, SYMBOLS AND ABBREVIATIONS USED ARE SHOWN ON CALTRANS STANDARD PLANS.
3. THERE WILL BE NO INTERFERENCE WITH TRAFFIC SIGNALS OR CROSSWALKS.
4. CONES WILL BE 28" MINIMUM HEIGHT AND HAVE REFLECTORIZED SLEEVES FOR NIGHT WORK.
5. POLICE WILL DIRECT TRAFFIC IF NECESSARY.

TCP FOR: LETHAL WEAPON

LOCATION: N/S CURB - WILSHIRE FROM LAFAYETTE PARK TO RAMPART
E/S CURB - LAFAYETTE PARK FROM WILSHIRE NORTH TO ALLEY
W/S CURB - RAMPART FROM WILSHIRE NORTH TO ALLEY
LOS ANGELES, CALIFORNIA

CONTACT: TIM HILLMAN
PH# 213-712-1637

JCL TRAFFIC SERVICES
(213) 622-9775
C31-CA Lic # 805357

DATE REVISIONS

DRAFTER: MARIO MENJIVAR
SCALE: N.T.S.
FILM LA: NK

LETHAL WEAPON

Permit #F00140948-A

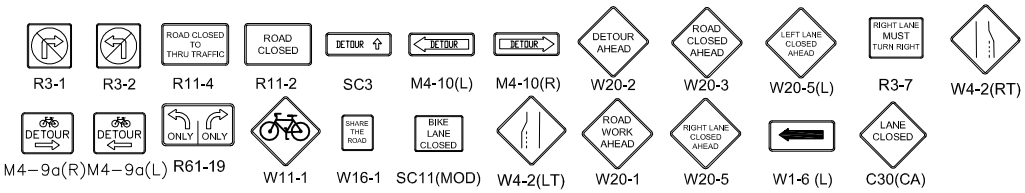

ALL TRAFFIC CONTROL WILL BE INSTALLED TO MEET OR EXCEED THE LATEST CA-MUTCD MINIMUM REQUIREMENTS

- TRAFFIC SIGNAL
- TRAFFIC CONE
- TYPE I W/ SIGN
- HIGH LEVEL WARNING DEVICE
- FLASHING ARROW SIGN (FAS)

TCP FOR:	LETHAL WEAPON
LOCATION:	N/S CURB+1 - WILSHIRE FROM LAFAYETTE PARK TO RAMPART E/S CURB - LAFAYETTE PARK FROM WILSHIRE NORTH TO ALLEY FULL CLOSURE - RAMPART FROM WILSHIRE TO 6TH ST LOS ANGELES, CALIFORNIA
CONTACT:	TIM HILLMAN PH# 213-712-1637
JCL TRAFFIC SERVICES	(213) 622-9775 C31-CA Lic # 805357
DATE / REVISIONS	DRAFTER: MARIO MENJIVAR SCALE: N.T.S. FILM LA: NK

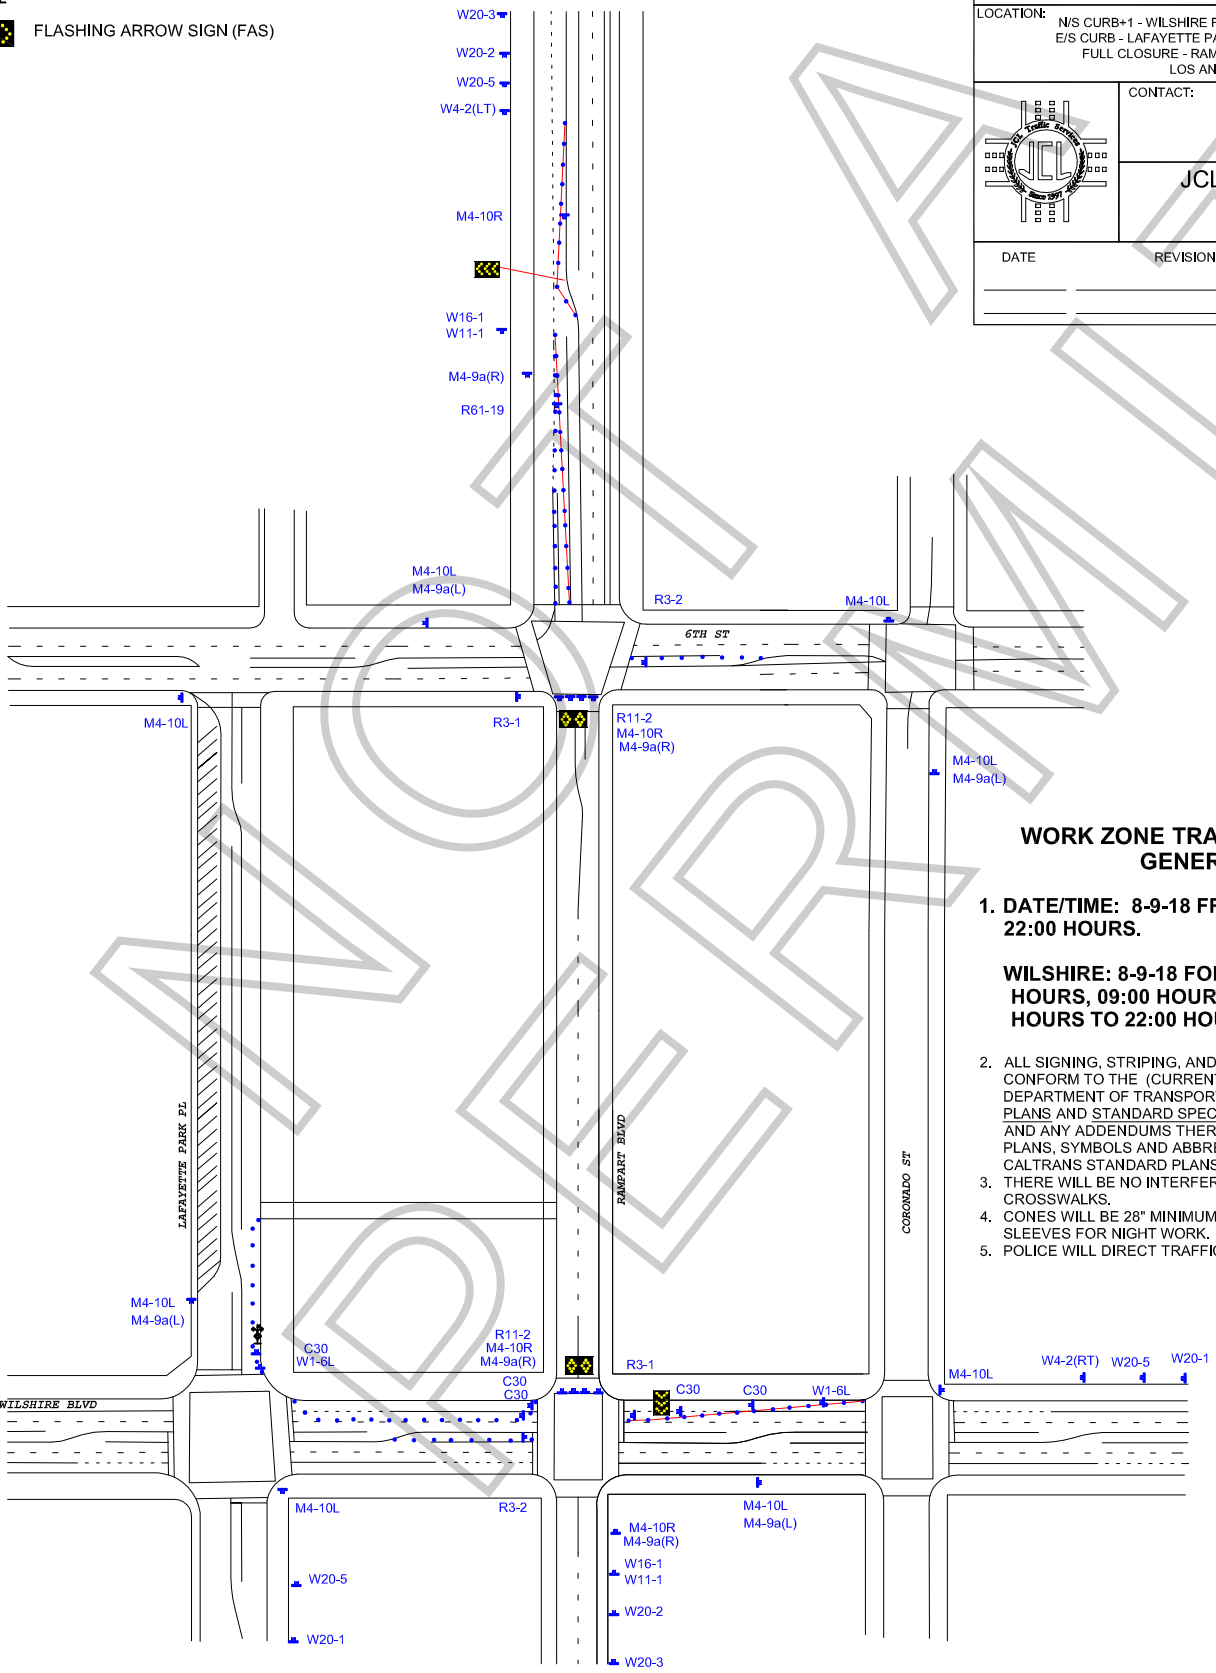

WORK ZONE TRAFFIC CONTROL PLAN GENERAL NOTES

1. **DATE/TIME: 8-9-18 FROM 05:00 HOURS TO 22:00 HOURS.**

   WILSHIRE: 8-9-18 FORM 05:00 HOURS TO 07:00 HOURS, 09:00 HOURS TO 16:00 HOURS, & 19:00 HOURS TO 22:00 HOURS.

2. ALL SIGNING, STRIPING, AND TRAFFIC CONTROL DEVICES SHALL CONFORM TO THE (CURRENT) STATE OF CALIFORNIA DEPARTMENT OF TRANSPORTATION (CALTRANS) STANDARD PLANS AND STANDARD SPECIFICATIONS, CALIFORNIA MUTCD, AND ANY ADDENDUMS THERETO, AND AS SHOWN ON THESE PLANS, SYMBOLS AND ABBREVIATIONS USED ARE SHOWN ON CALTRANS STANDARD PLANS.
3. THERE WILL BE NO INTERFERENCE WITH TRAFFIC SIGNALS OR CROSSWALKS.
4. CONES WILL BE 28" MINIMUM HEIGHT AND HAVE REFLECTORIZED SLEEVES FOR NIGHT WORK.
5. POLICE WILL DIRECT TRAFFIC IF NECESSARY.

NOT A PERMIT

F-315-U

LOS ANGELES FIRE DEPARTMENT

Permit #F00140948-A

Permit No: 27013

Date Issue 8/7/2018

SPECIAL PERMIT TO USE SPECIAL EFFECTS

State Lic No 3248.06

Name:	Brendon John Odell	Address:	24420 JENNIFER PLACE			Phone:	(661) 816-4934
Company:		City:	NEWHALL			Mobile:	
Email:	brendonodell@mac.com	State:	ca	Zip:	91321	Fax:	(661) 388-4806

2nd Operator: 3248.06 Brendon John Odell

Production Title: LETHAL WEAPON Production Company: WARNER BROTHERS

Location: 2701 WILSHIRE BLVD.

PERMISSION IS HEREBY GRANTED TO SIMULATE:

DOOR EXPLOSION (2 TAKES). ALSO VARIOUS BULLET

USING THE FOLLOWING SPECIAL EFFECTS MATERIAL:

(100) ZIRC HITS, (20) Z-17, (20) D80-1, (20) D80-1/2, (10) SD70-4, (20) D60-3, (20) D60-6, 20FEET OF 18GRAIN DET CORD

UNDER THE FOLLOWING CONDITIONS:

UNDER THE DIRECT SUPERVISION OF Brendon John Odell, 3248.06 AND *UFSO REQUIRED* FILMLA#140948 (KAJIYAMA) GENERAL PRECAUTIONS AGAINST INJURY.

ADDITIONAL TERMS AND CONDITIONS

992.6 HSC RESPONSIBILITY. The Company representative shall provide to the authority having jurisdiction the name and license number of the special effects operator who shall have the authority, responsibility and be in charge of handling all Special Effects Material. The company representative shall also allocate sufficient time to the Special Effects Pyrotechnic Operator to prepare for the transportation, parking, storing, securing daily, discharging, disposing of, or otherwise handling of fireworks, pyrotechnic devices, or materials in a sane manner. Upon completion of firing, no unauthorized person shall be permitted access to the firing area until the licensed pyrotechnic operator has determined the area to be safe and secure.

NOTICE: The permittee and production company shall be advised that this permit in no way removes or modifies their responsibility to comply with any other applicable laws or ordinances, including those relating to excessive noise.

57.105.8 THE CHIEF SHALL HAVE THE POWER TO REVOKE OR SUSPEND ANY SPECIAL PERMIT UPON VIOLATION OF THE TERMS AND CONDITIONS IN ACCORDANCE WITH PROVISIONS OF SECTION 57.105.5 OF THE LOS ANGELES MUNICIPAL CODE.

SUBJECT TO FIELD INSPECTION NO DEVIATION WITHOUT WRITTEN PERMISSION

TEMPORARY FROM

8/9/2018 TO **8/9/2018**

Fire Chief
By: MOREL
Phone: 213 978-3670

lafd:rev 2/2017

NOT A PERMIT